
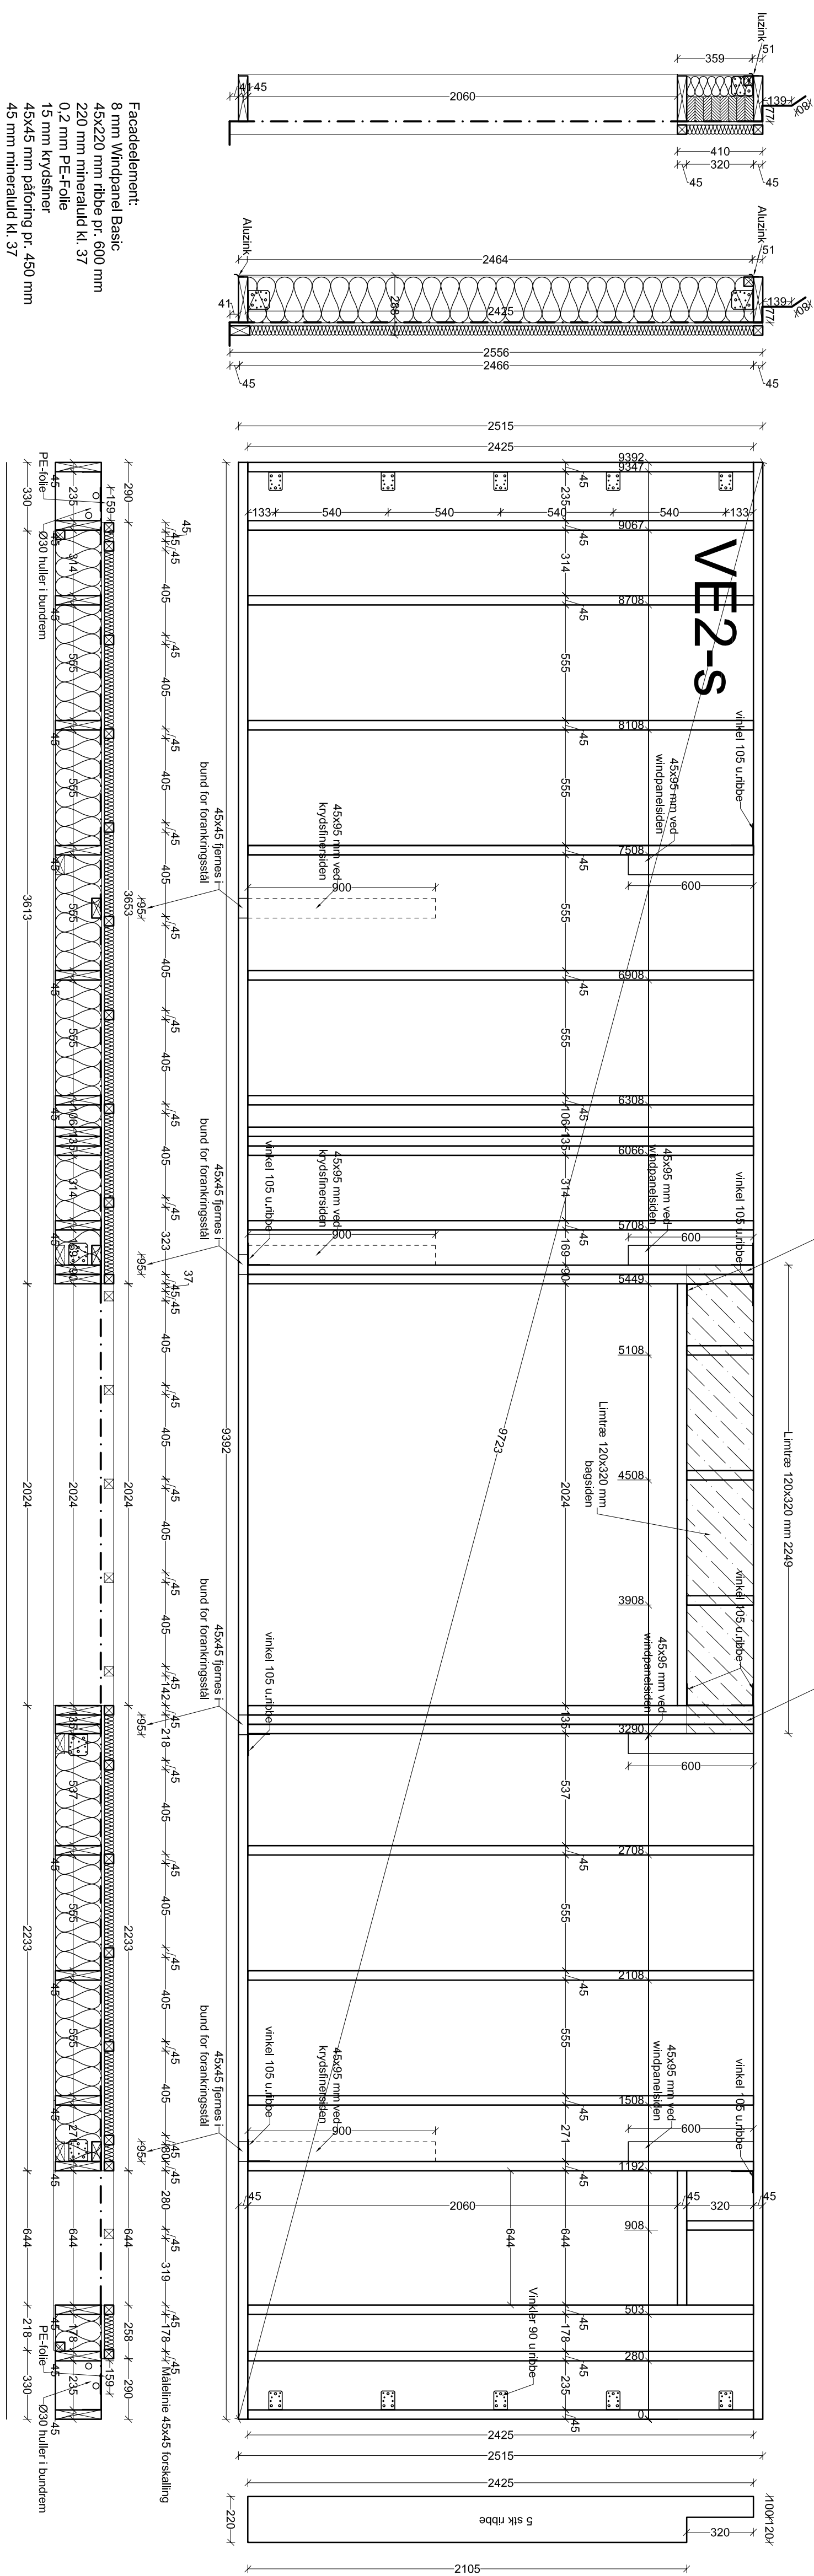
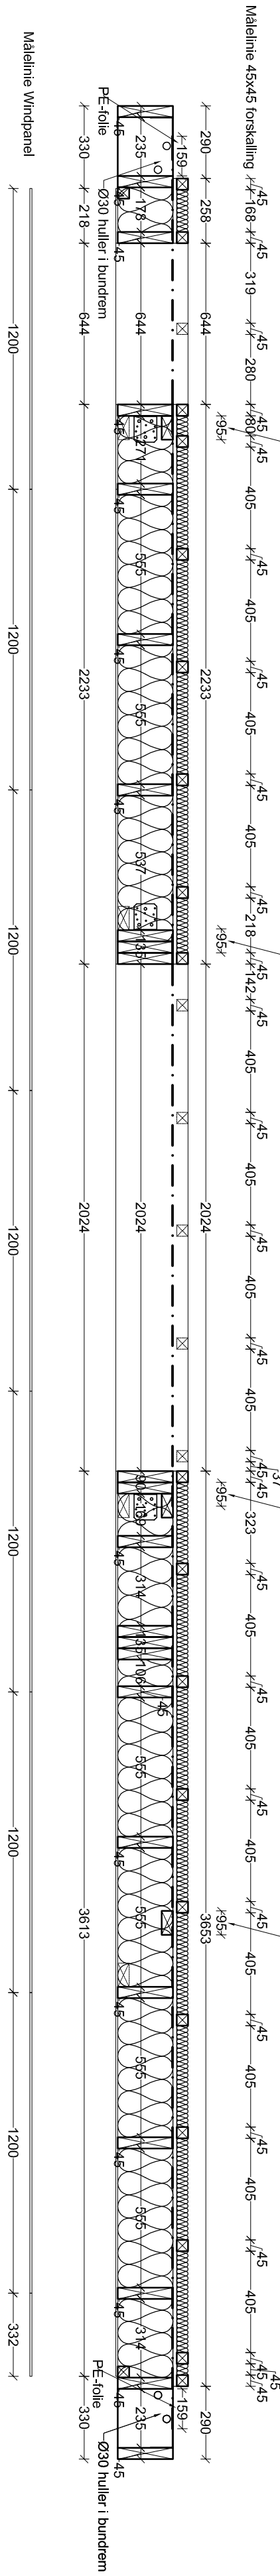
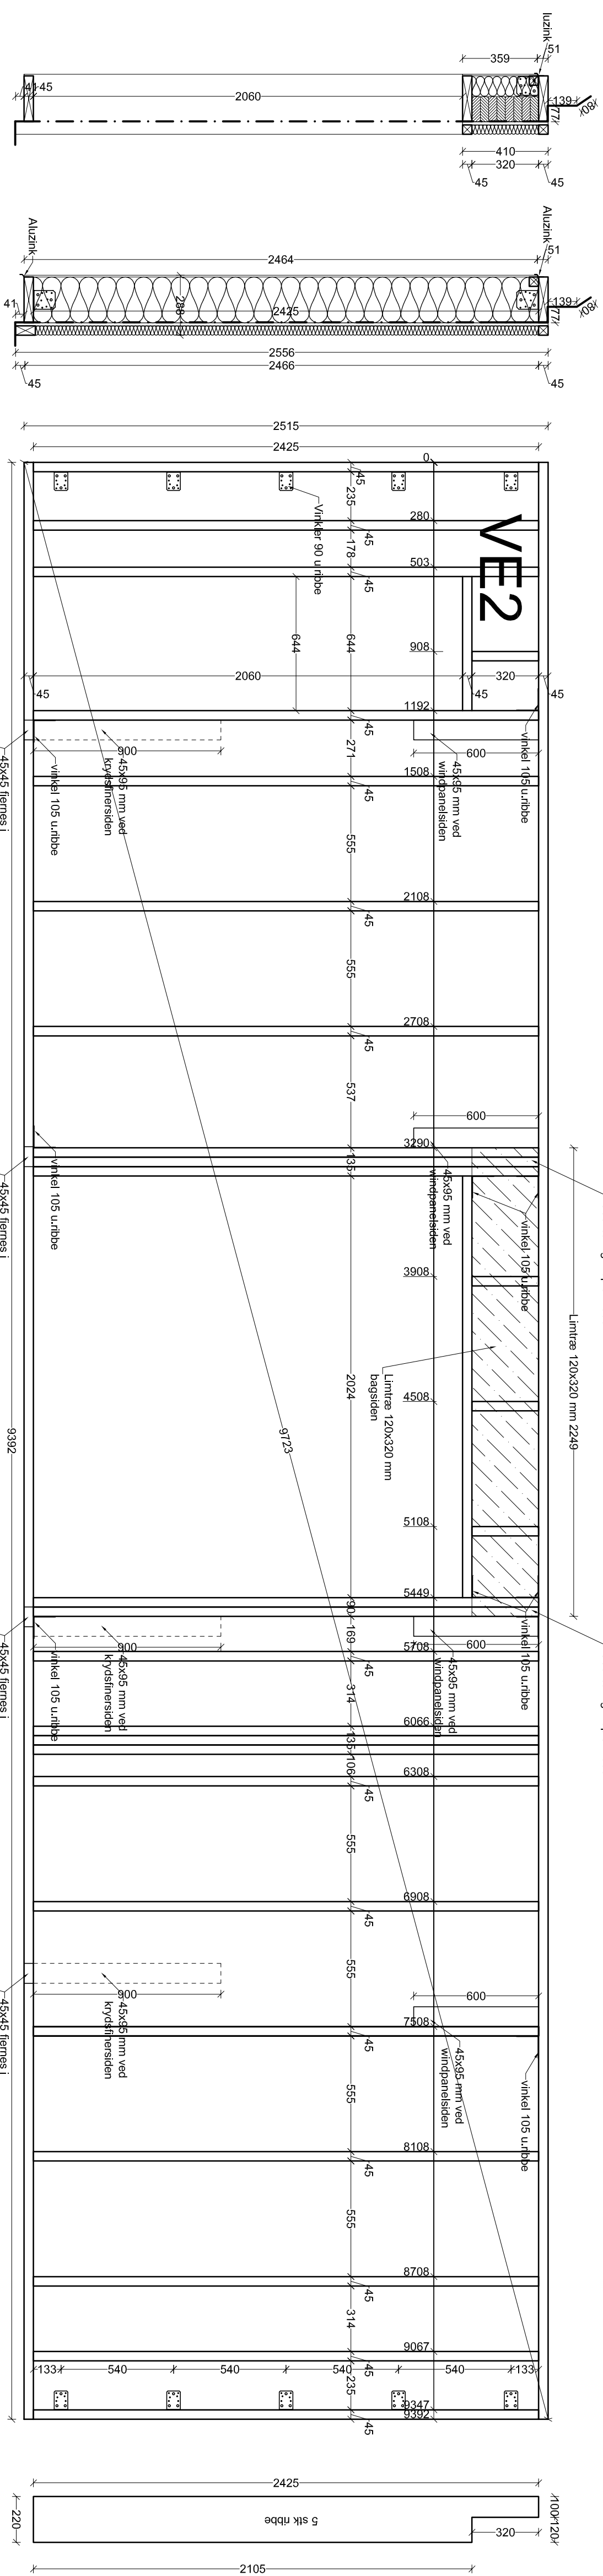


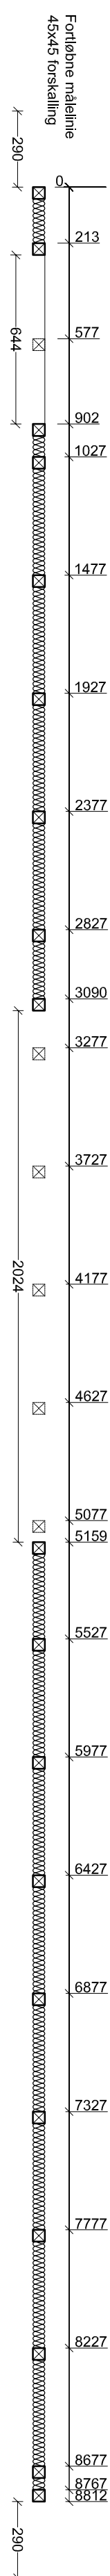

	
Kunde:	bojg m/s, Bøderstøkkevej 14, 2635 (bnj)
Egtsnr/egn:	RS trykstenoven 1 Aes, Slumpevejssvej 17, 2970 Hørsholm
Byggesag:	Tjekskoven Døbbethuse
Emne:	Opstalt VE2-s
PRE-TRE A/S	
Væb. nr.: 97 4, 1096006 1023, 97 200 07 Væb. nr.: 97 4, 1096006 1023, 97 200 07 Væb. nr.: 97 4, 1096006 1023, 97 200 07	
(21) 4.08	